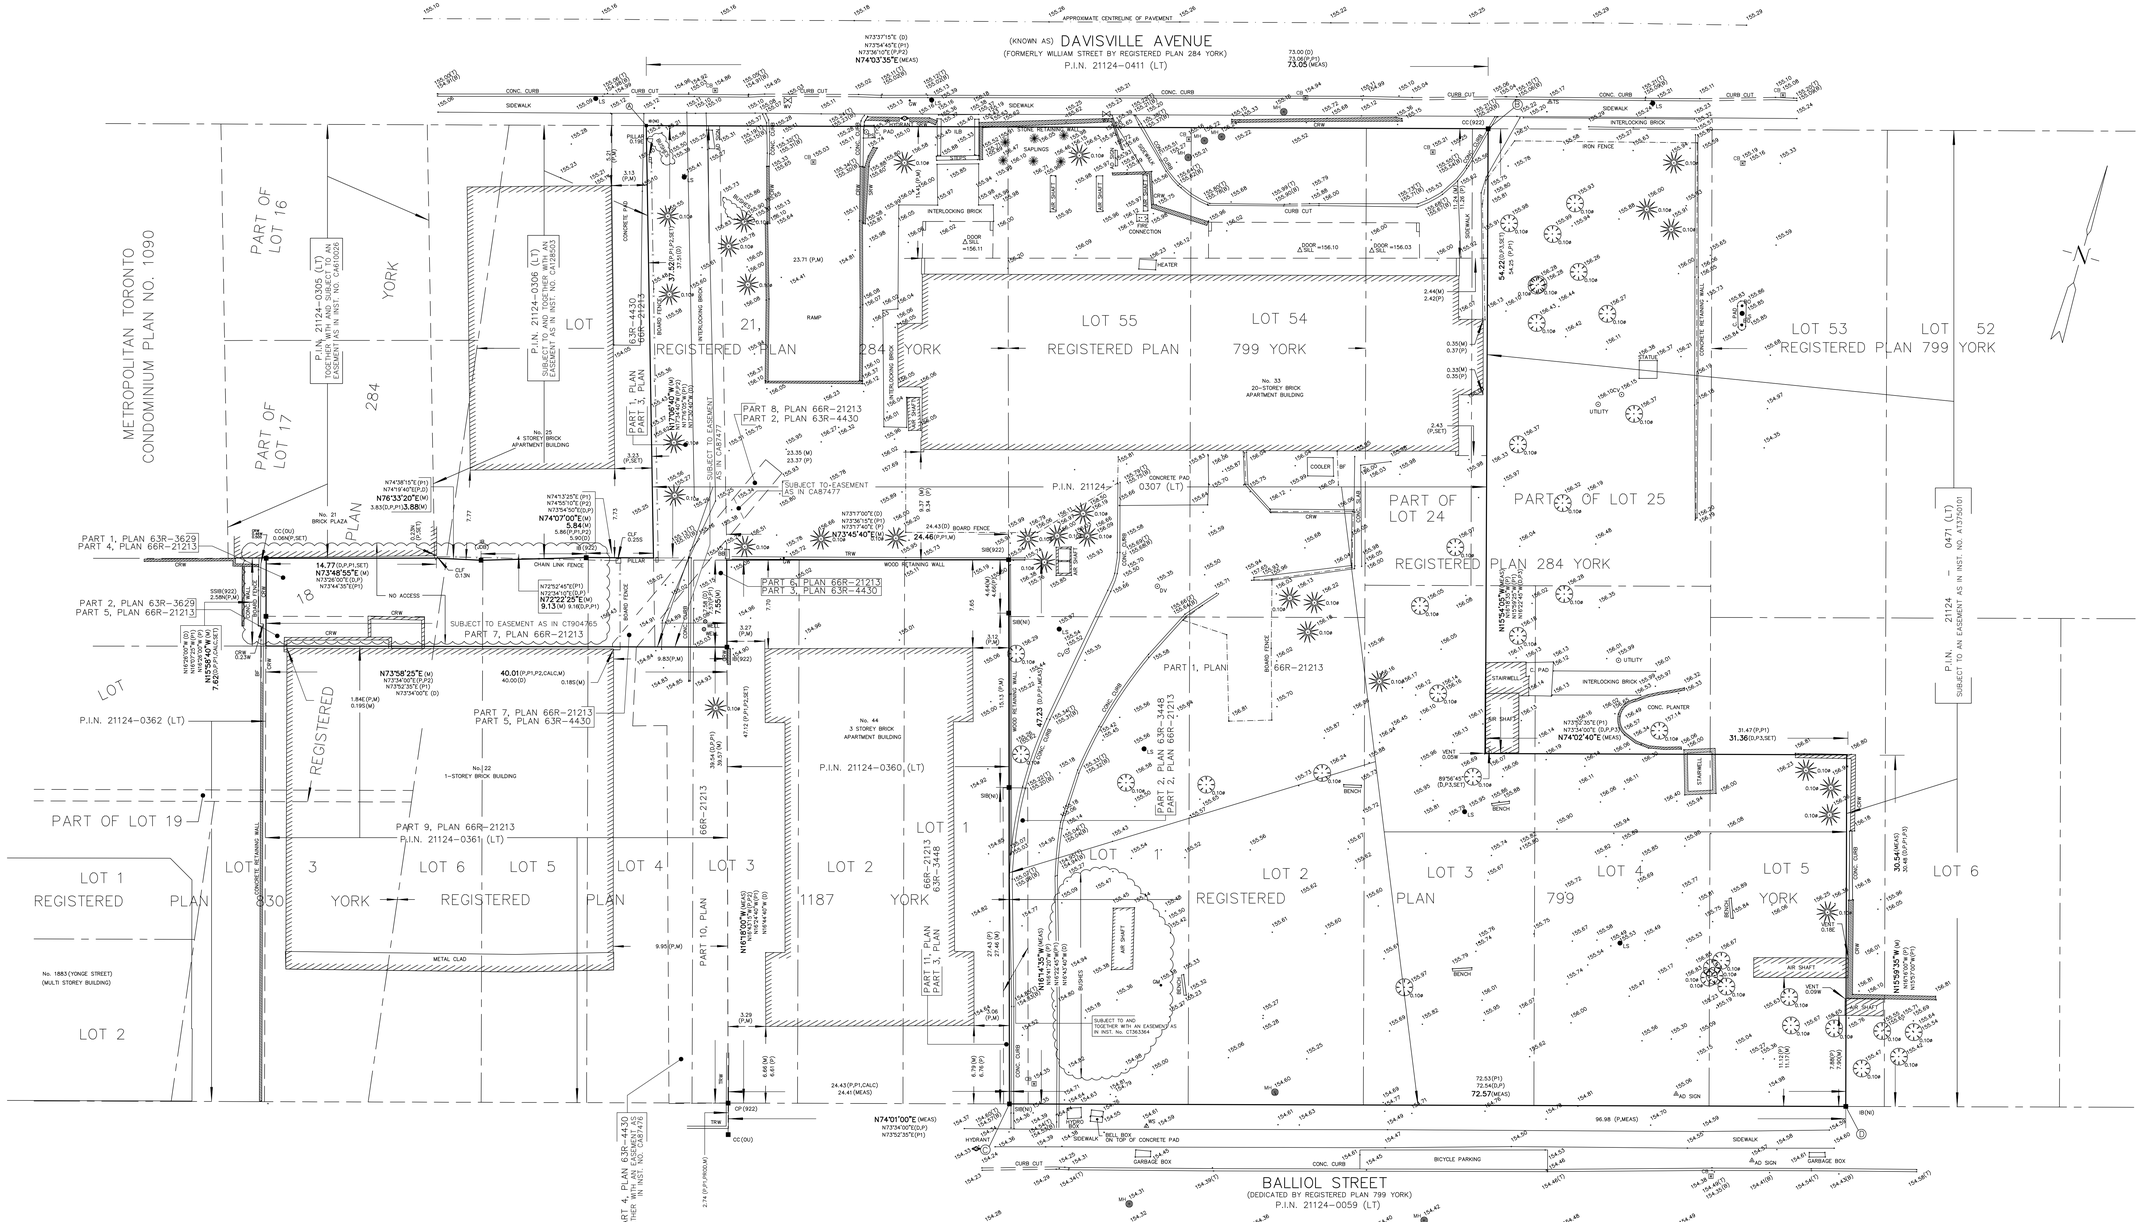
(KNOWN AS) DAVISVILLE AVENUE
(FORMERLY WILLIAM STREET BY REGISTERED PLAN 284 YORK)
P.I.N. 21124-0411 (LT)
BALLIOL STREET
(DEDICATED BY REGISTERED PLAN 799 YORK)
P.I.N. 21124-0059 (LT)
METROPOLITAN TORONTO CONDOMINIUM PLAN NO. 1090
P.I.N. 21124-0305 (LT) TOGETHER WITH AND SUBJECT TO AN EASEMENT AS IN INST. NO. CA128503
P.I.N. 21124-0306 (LT) SUBJECT TO AN EASEMENT AS IN INST. NO. CA128503
P.I.N. 21124-0307 (LT)
P.I.N. 21124-0362 (LT)
P.I.N. 21124-0360 (LT)
P.I.N. 21124-0361 (LT)
P.I.N. 21124-0471 (LT) SUBJECT TO AN EASEMENT AS IN INST. NO. A1725401
PART OF LOT 16
PART OF LOT 17
PART OF LOT 18
PART OF LOT 19
PART OF LOT 24
PART OF LOT 25
LOT 1 REGISTERED PLAN 1030 YORK
LOT 2 REGISTERED PLAN 1187 YORK
LOT 1 REGISTERED PLAN 284 YORK
LOT 2 REGISTERED PLAN 284 YORK
LOT 3 REGISTERED PLAN 284 YORK
LOT 4 REGISTERED PLAN 284 YORK
LOT 5 REGISTERED PLAN 284 YORK
LOT 6 REGISTERED PLAN 284 YORK
LOT 21 REGISTERED PLAN 284 YORK
LOT 55 REGISTERED PLAN 284 YORK
LOT 54 REGISTERED PLAN 799 YORK
LOT 53 REGISTERED PLAN 799 YORK
LOT 52 REGISTERED PLAN 799 YORK
PART 1, PLAN 63R-3629
PART 4, PLAN 66R-21213
PART 2, PLAN 63R-3629
PART 5, PLAN 66R-21213
PART 1, PLAN 63R-4430
PART 1, PLAN 66R-21213
PART 2, PLAN 63R-4430
PART 3, PLAN 66R-21213
PART 4, PLAN 63R-4430
PART 7, PLAN 66R-21213
PART 5, PLAN 63R-4430
PART 8, PLAN 66R-21213
PART 2, PLAN 63R-4430
PART 9, PLAN 66R-21213
PART 10, PLAN 66R-21213
PART 1, PLAN 66R-21213
PART 2, PLAN 66R-21213
PART 2, PLAN 63R-3448
PART 1, PLAN 63R-3448
No. 21 BRICK PLAZA
No. 25 4 STOREY BRICK APARTMENT BUILDING
No. 33 20-STOREY BRICK APARTMENT BUILDING
No. 44 3 STOREY BRICK APARTMENT BUILDING
No. 22 1-STOREY BRICK BUILDING
No. 1883 (YONGE STREET) (MULTI STOREY BUILDING)
SUBJECT TO EASEMENT AS IN CA87477
SUBJECT TO EASEMENT AS IN CA87477
SUBJECT TO EASEMENT AS IN CT904765
SUBJECT TO AND TOGETHER WITH AN EASEMENT AS IN INST. No. CT363364
APPROXIMATE CENTRELINE OF PAVEMENT
CONC. CURB
SIDEWALK
CURB CUT
INTERLOCKING BRICK
IRON FENCE
CHAIN LINK FENCE
WOOD RETAINING WALL
CONCRETE RETAINING WALL
BOARD FENCE
METAL CLAD
CONCRETE PAD
STAIRWELL
AIR SHAFT
VENT
BENCH
HYDRANT
BELL BOX
GARBAGE BOX
BICYCLE PARKING
AD. SIGN
STATUE
UTILITY
COOLER
HEATER
FIRE CONNECTION
RAMP
SAPLINGS
CONC. PLANTER
N74°03'35"E (M) 73.05 (P,M)
N74°03'35"E (MEAS) 73.00 (D) 73.08 (P,P1) N73°37'15"E (D) N73°54'45"E (P1) N73°36'10"E (P,P2)
N74°01'00"E (MEAS) 72.57 (MEAS) 72.53 (P1) 72.54 (D,P)
N74°02'40"E (MEAS) 31.36 (D,P,S) 31.47 (P,P1)
N74°00'00"E (MEAS) 30.54 (MEAS) 30.48 (D,P,P1,S)
N74°00'00"E 5.84 (M) 5.86 (P1,P2) 5.90 (D)
N73°58'25"E (M) 14.77 (D,P,P1,SET) N73°48'55"E (M) N73°26'00"E (D,P) N73°44'30"E (P1)
N73°58'25"E (M) 40.01 (P,P1,P2,CALC,M) 40.00 (D) 0.185 (M)
N73°45'40"E (M) 24.46 (P,P1,M) 24.43 (D) BOARD FENCE
N73°45'40"E (M) 23.35 (M) 23.37 (P)
N72°22'25"E (M) 9.13 (M) 9.18 (D,P,P1)
N72°52'45"E (P1) N73°34'10"E (D,P) N73°34'00"E (D)
N76°33'20"E (M) 3.83 (D,P,P1) 3.88 (M)
N74°58'15"E (P1) N74°19'40"E (P,D)
N74°13'25"E (P1) N74°55'10"E (P2) N73°34'10"E (D,P)
N74°07'00"E (M) 5.84 (M) 5.86 (P1,P2) 5.90 (D)
N73°45'40"E (M) 24.46 (P,P1,M)
N73°17'00"E (D) N73°26'15"E (P1) N73°57'45"E (P)
N73°45'40"E (M) 8.10 (M)
N73°58'25"E (M) 7.65 (P,P1,CALC,SET)
N15°59'35"W (M) 30.48 (P,P1,M)
N15°59'35"W (M) 30.54 (D,P,P1,M) N15°37'00"W (P1)
N16°16'35"W (MEAS) 27.43 (P) 27.46 (M) N16°22'40"W (P1) N16°42'40"W (D)
N15°38'00"W (MEAS) 38.63 (D,P) 38.54 (P,P1) N15°42'40"W (P2) N16°42'40"W (D)
N74°00'00"E (MEAS) N73°34'00"E (D,P) N73°52'35"E (P1)
N74°58'15"E (P1) N74°19'40"E (P,D)
N74°13'25"E (P1) N74°55'10"E (P2) N73°34'10"E (D,P)
N74°03'35"E (MEAS)
N73°37'15"E (D) N73°54'45"E (P1) N73°36'10"E (P,P2)
N74°02'40"E (MEAS)
N74°00'00"E (MEAS)
N74°01'00"E (MEAS)
N74°03'35"E (MEAS